isuzu

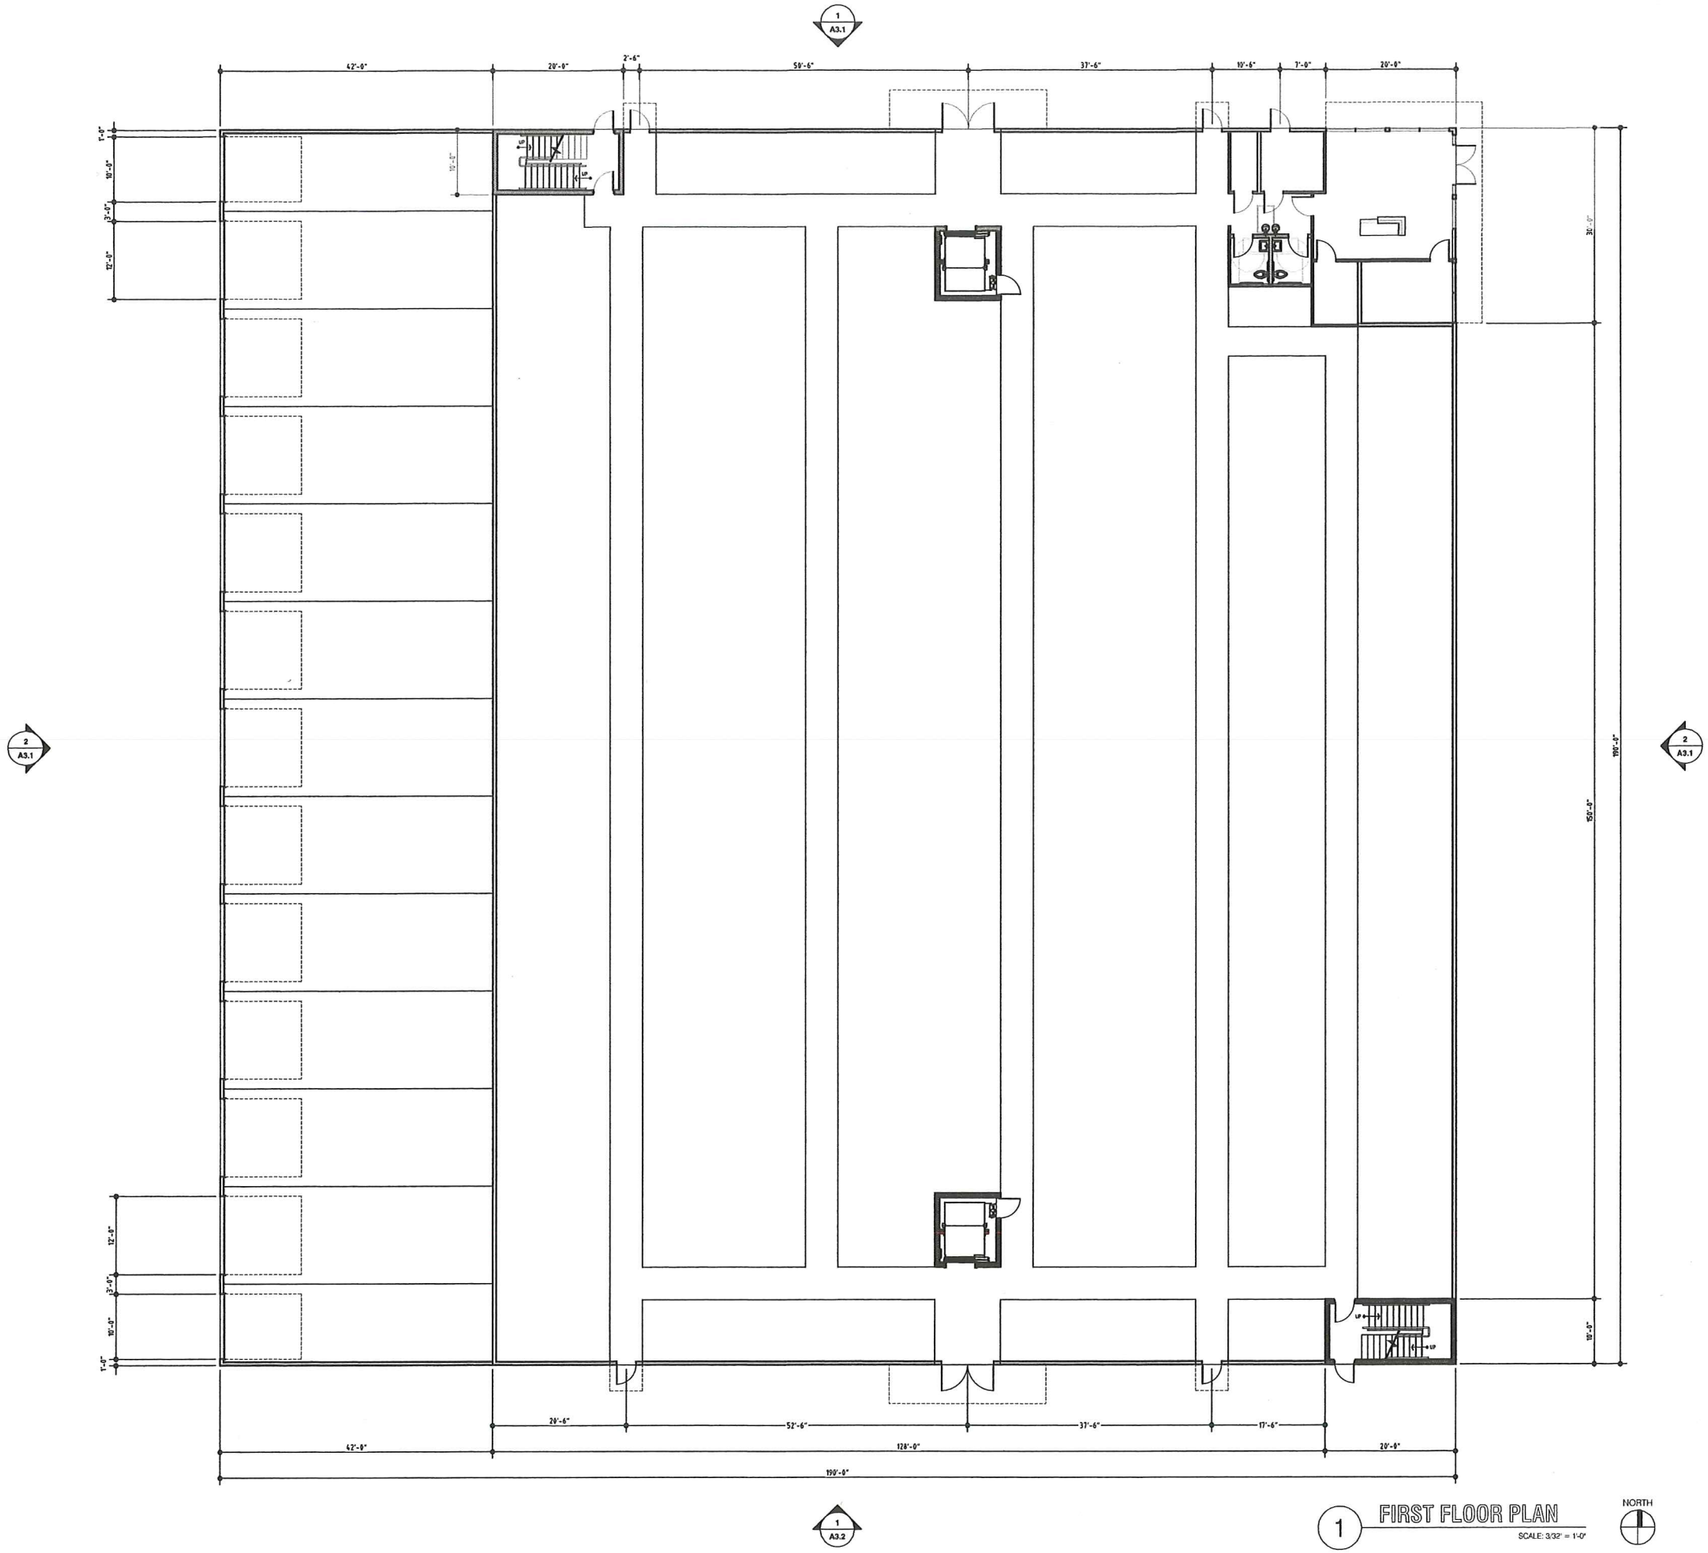

1 FIRST FLOOR PLAN

SCALE: 3/32" = 1'-0"

NORTH

A1.1 First Floor Plan.dwg

12/17/2024

Brian Helbert

DESIGNHAUS EST 1998 ARCHITECTURE

3300 AUBURN RD. SUITE 300
AUBURN HILLS, MI 48326

T:248.601.4422 F:248.453.5854

WWW.DESIGNHAUS.COM
INFO@DESIGNHAUS.COM

ISSUANCE	DATE
SPA	12.11.24

GUARDIAN SELF STORAGE

151 GROVE ST.
FRANKLIN, MA 02038

First Floor Plan

24159

A1.1

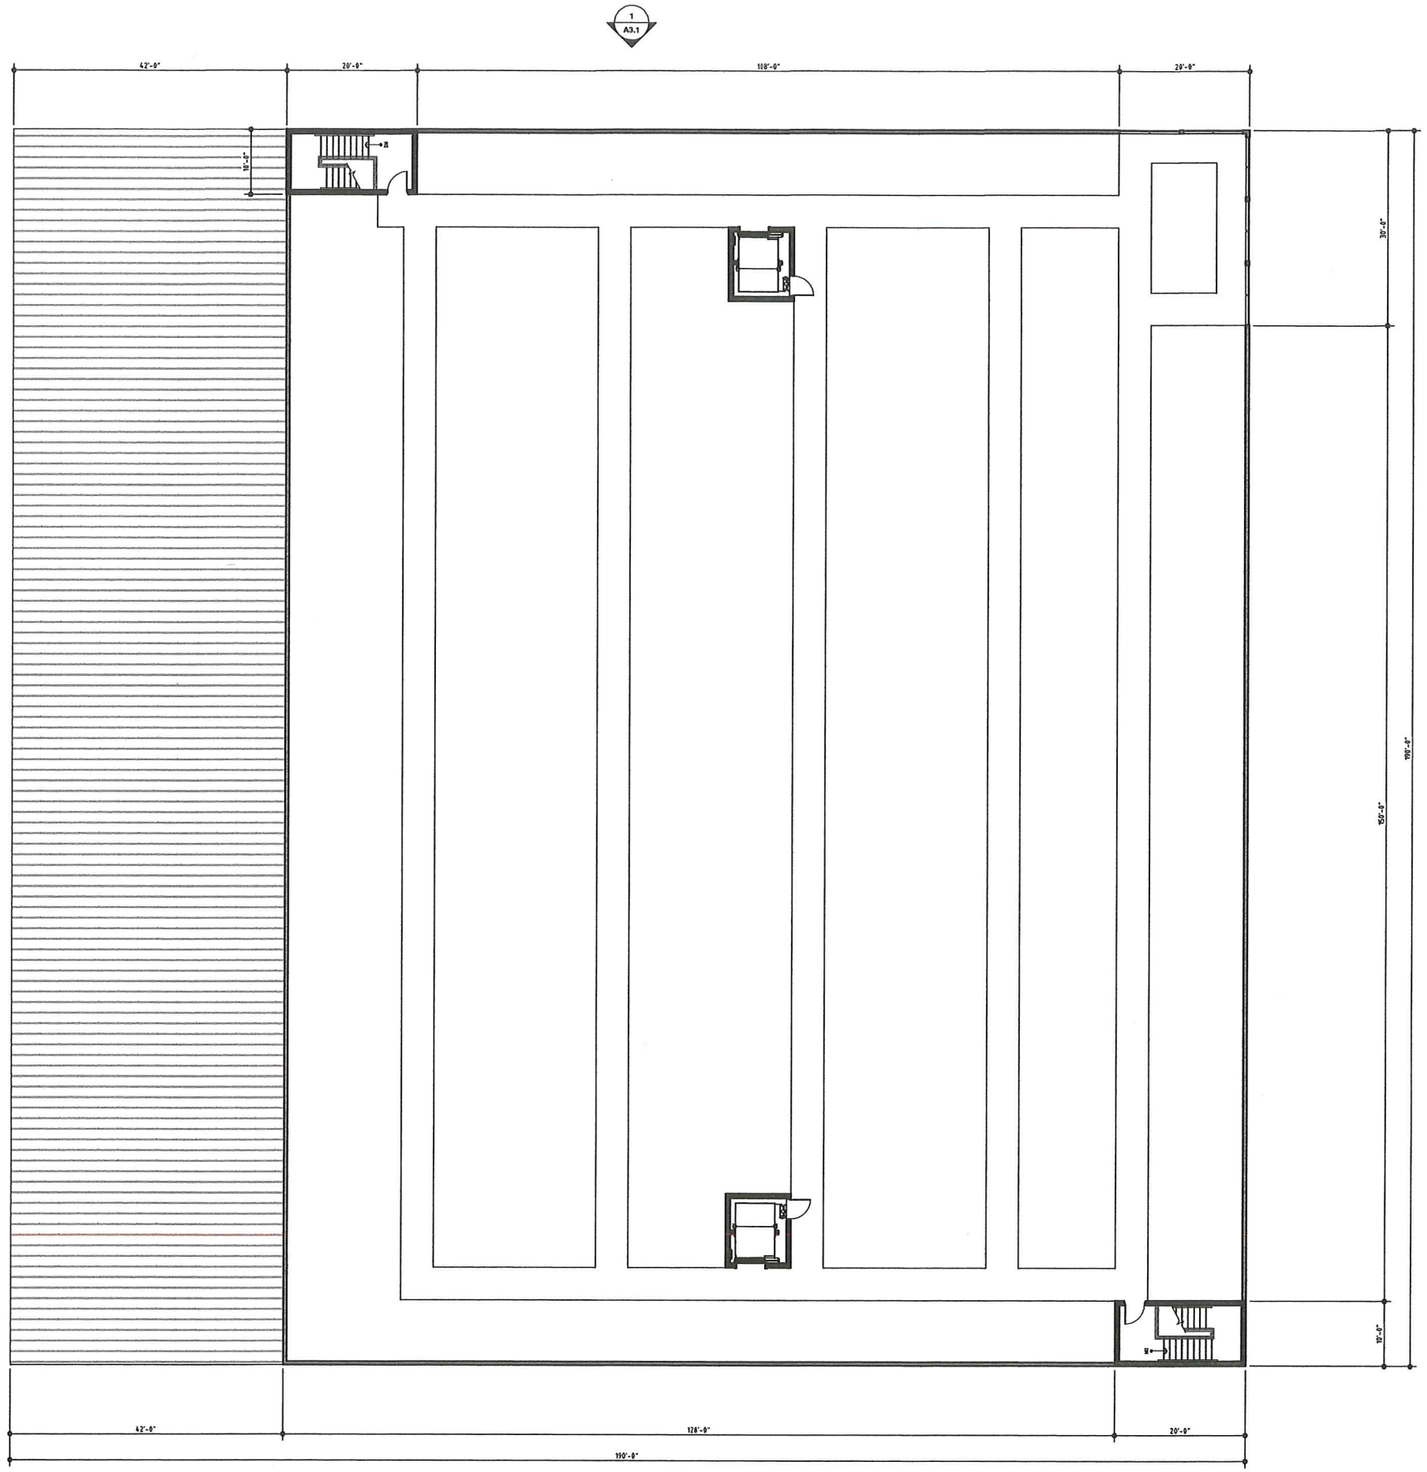

1 Second Floor Plan
SCALE: 3/32" = 1'

NORTH

DESIGNHAUS ARCHITECTURE EST 1998
3300 AUBURN RD. SUITE 300
AUBURN HILLS, MI 48326
T:248.601.4422 F:248.453.5854
WWW.DESIGNHAUS.COM
INFO@DESIGNHAUS.COM

ISSUANCE	DATE
SPA	12.11.24

GUARDIAN SELF STORAGE
151 GROVE ST.
FRANKLIN, MA 02038

Second Floor Plan

24159

A1.2

A1.2 Second Floor Plan.dwg

12/17/2024

Brian Helbert

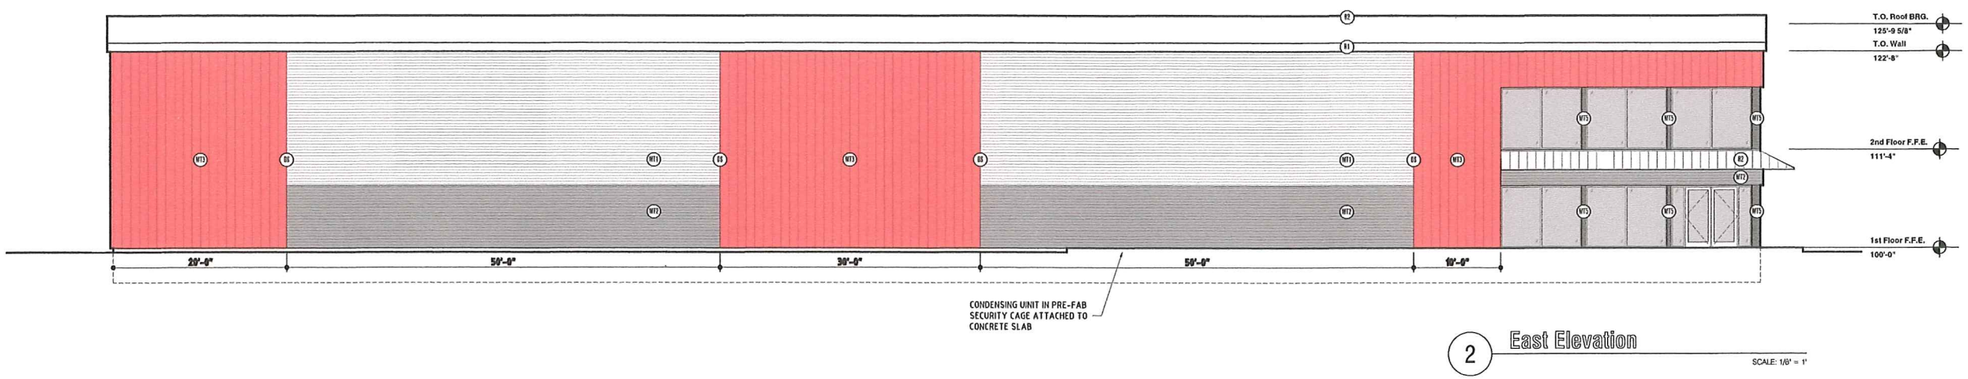

2 East Elevation

SCALE: 1/8" = 1'

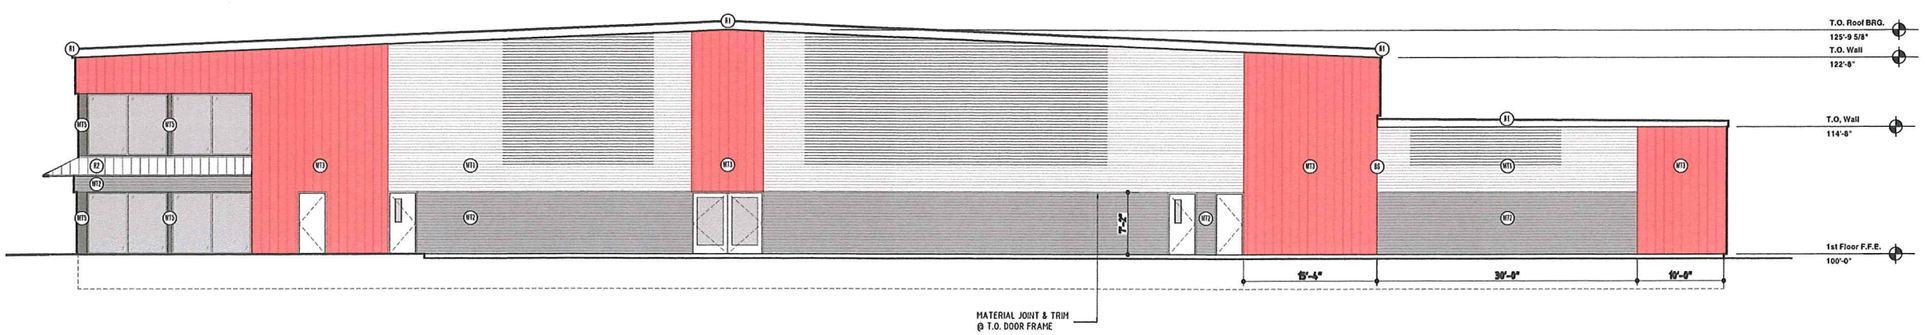

1 North Elevation

SCALE: 1/8" = 1'

EXTERIOR MATERIALS LEGEND

METAL PANEL

MARK	DESCRIPTION
MT1	TYPE: SINGLE-SKIN PROFILE: RIBBED COLOR: LIGHT GRAY
MT2	TYPE: SINGLE-SKIN PROFILE: RIBBED COLOR: DARK GRAY
MT3	TYPE: SINGLE-SKIN PROFILE: SMOOTH COLOR: RED
MT4	TYPE: SINGLE-SKIN PROFILE: SMOOTH COLOR: WHITE
MT5	TYPE: SINGLE-SKIN PROFILE: SMOOTH COLOR: DK.BRONZE - MATCH WINDOW FINISH

ROOFING + TRIM + SOFFITS

MARK	DESCRIPTION
R1	TYPE: PREFINISHED MTL COPING COLOR: BONE WHITE
R2	TYPE: METAL ROOFING COLOR: MEDIUM GRAY
R3	TYPE: DOWNSPOUT COLOR: MATCH MT1 OR R1

GENERAL NOTES

- REFER TO SCHEDULES FOR DOOR AND WINDOW SPECIFICATION & FINISH
-

DESIGNHAUS ARCHITECTURE EST 1998
3300 AUBURN RD. SUITE 300
AUBURN HILLS, MI 48326
T:248.601.4422 F:248.453.5854
WWW.DESIGNHAUS.COM
INFO@DESIGNHAUS.COM

ISSUANCE	DATE
SPA	12.11.24

GUARDIAN SELF STORAGE

151 GROVE ST.
FRANKLIN, MA 02038

Building Elevations

24159

A3.1

A3.1 Building Elevations.dwg
12/17/2024
Brian Halbert

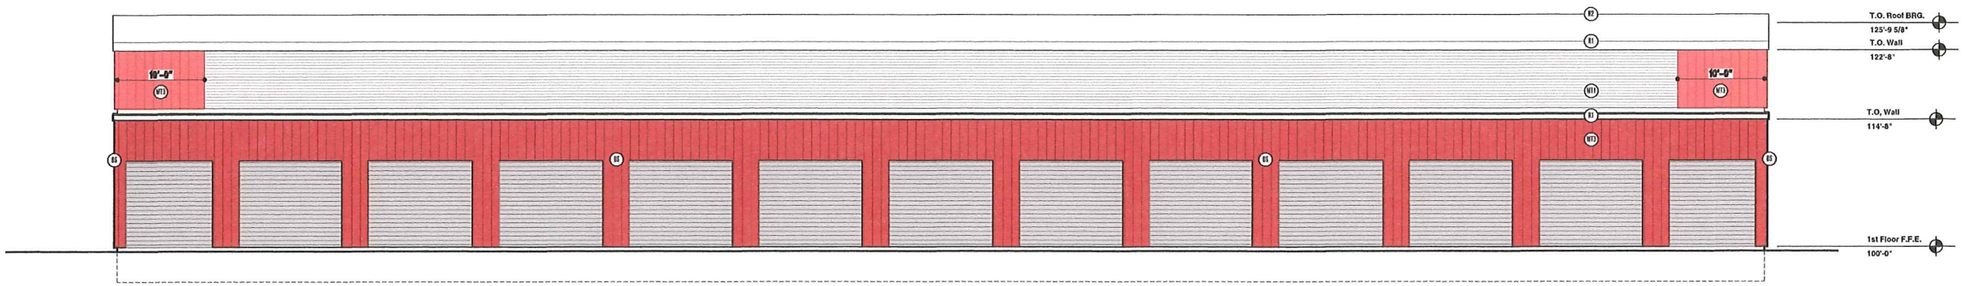

2 West Elevation

SCALE: 1/8" = 1'

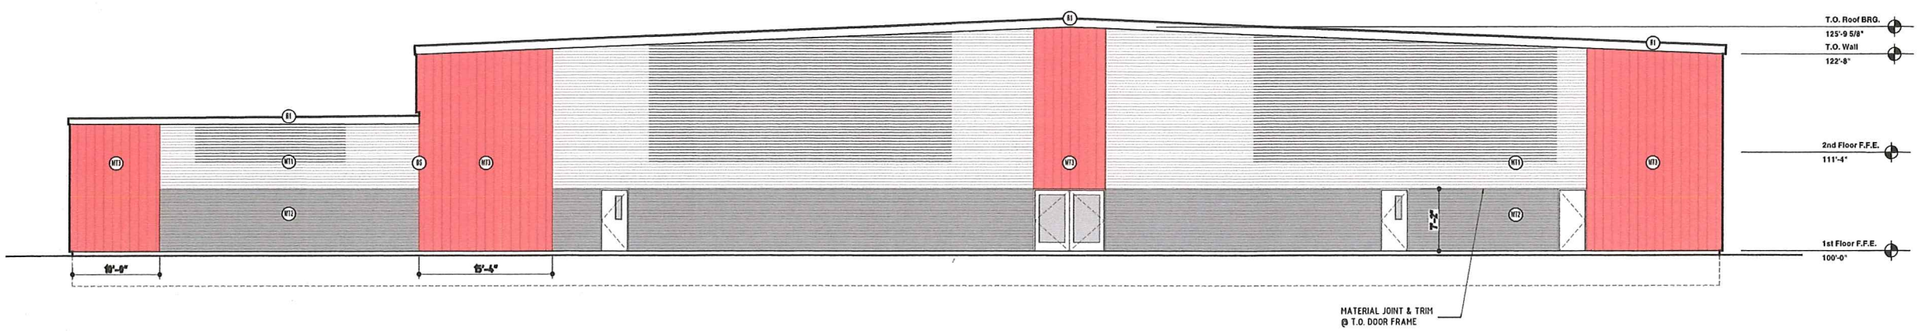

1 South Elevation

SCALE: 1/8" = 1'

EXTERIOR MATERIALS LEGEND

METAL PANEL

MARK	DESCRIPTION
MT1	TYPE: SINGLE-SKIN PROFILE: RIBBED COLOR: LIGHT GRAY
MT2	TYPE: SINGLE-SKIN PROFILE: RIBBED COLOR: DARK GRAY
MT3	TYPE: SINGLE-SKIN PROFILE: SMOOTH COLOR: RED
MT4	TYPE: SINGLE-SKIN PROFILE: SMOOTH COLOR: WHITE
MT5	TYPE: SINGLE-SKIN PROFILE: SMOOTH COLOR: DK.BRONZE - MATCH WINDOW FINISH

ROOFING + TRIM + SOFFITS

MARK	DESCRIPTION
R1	TYPE: PREFINISHED MTL COPING COLOR: BONE WHITE
R2	TYPE: METAL ROOFING COLOR: MEDIUM GRAY
R3	TYPE: DOWNSPOUT COLOR: MATCH MT1 OR R1

GENERAL NOTES

- REFER TO SCHEDULES FOR DOOR AND WINDOW SPECIFICATION & FINISH
-

DESIGNHAUS ARCHITECTURE EST 1998
3300 AUBURN RD. SUITE 300
AUBURN HILLS, MI 48326
T:248.601.4422 F:248.453.5854
WWW.DESIGNHAUS.COM
INFO@DESIGNHAUS.COM

ISSUANCE	DATE
SPA	12.11.24

GUARDIAN SELF STORAGE

151 GROVE ST.
FRANKLIN, MA 02038

Building Elevations

24159

A3.2

A3.2 Building Elevations.dwg

12/17/2024

Brian Hetbert